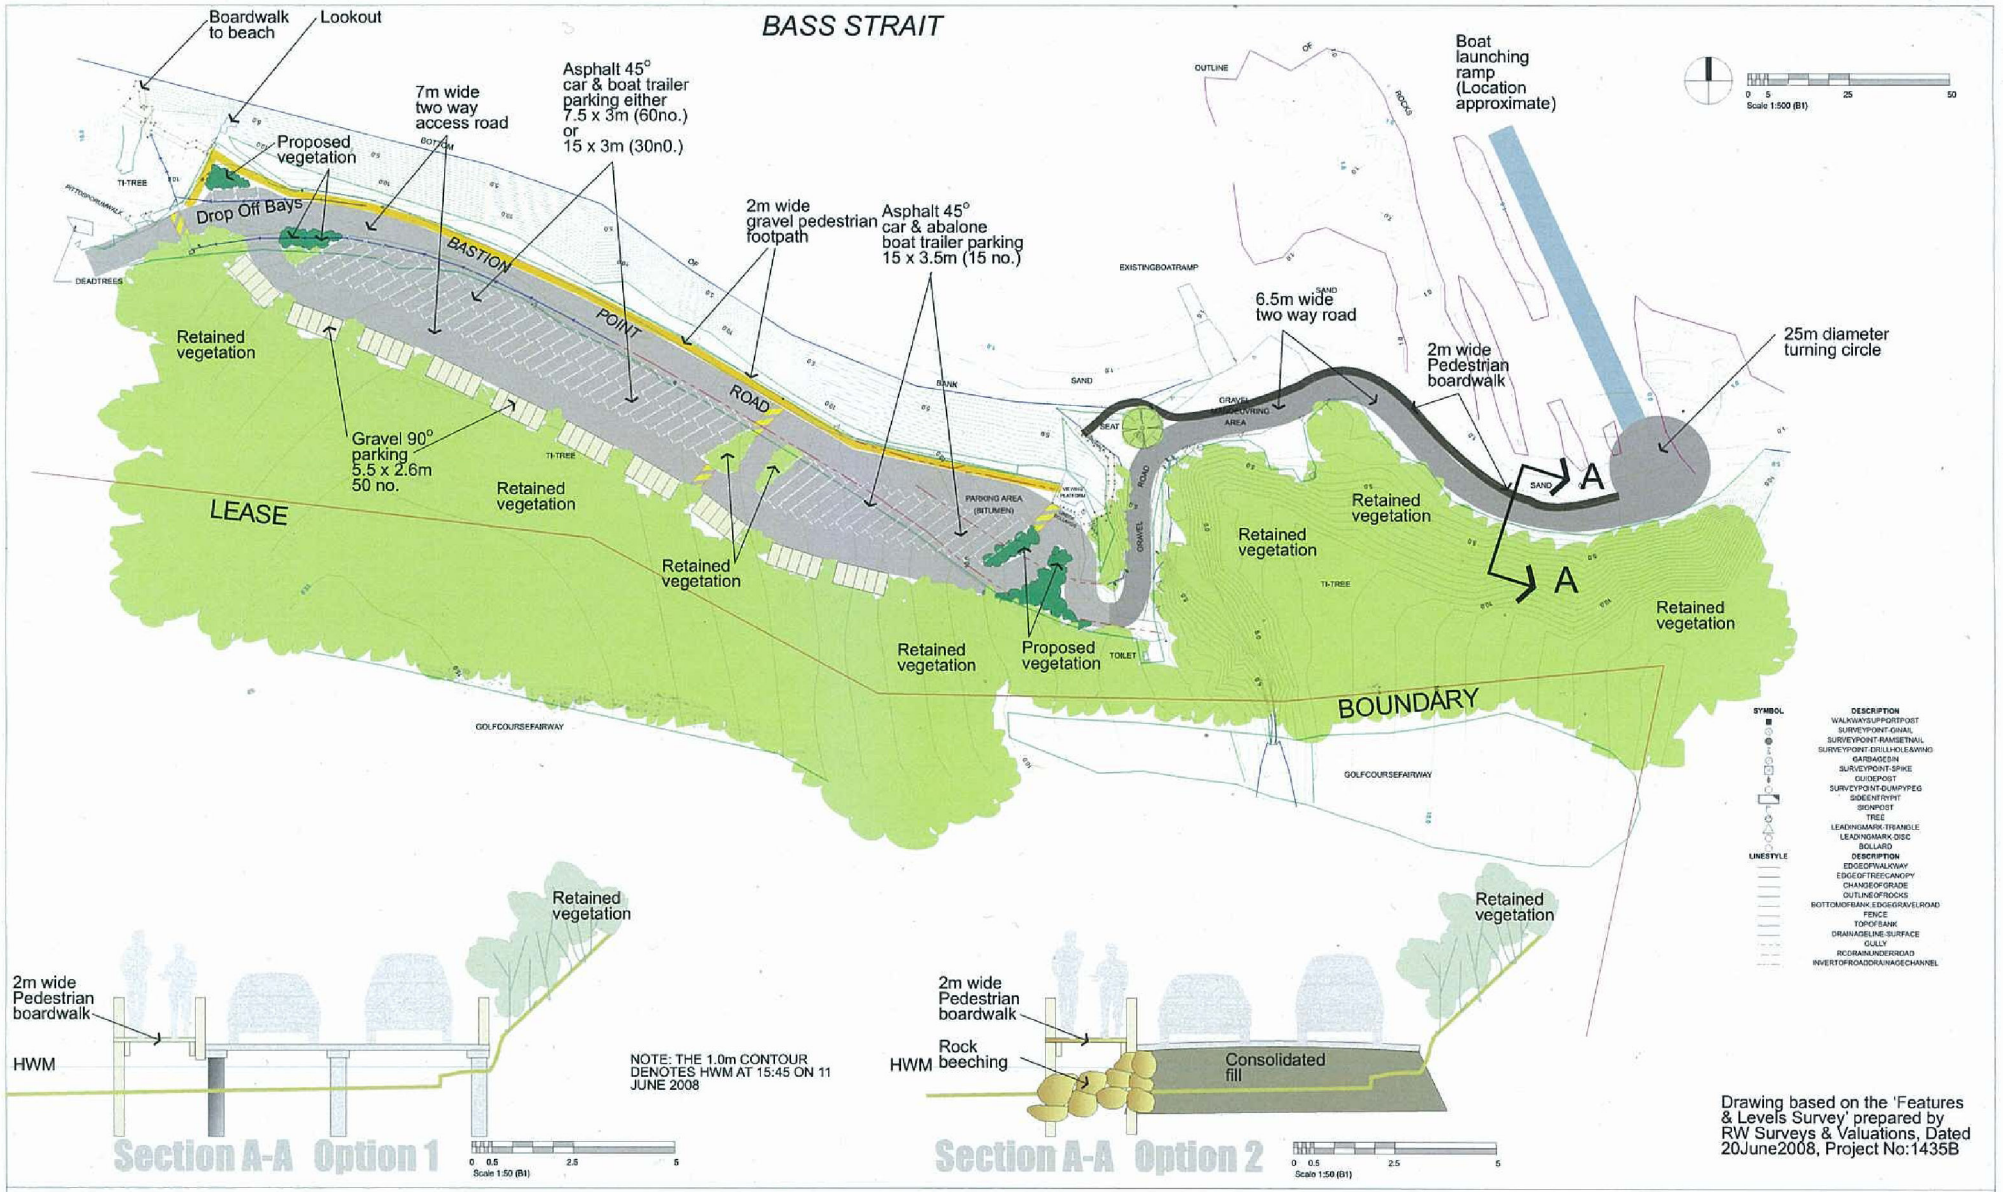

NOTES

THE BOUNDARIES HAVE NOT BEEN MARKED.

CONTOUR VERTICAL INTERVAL 0.50 METRE.

CONTOURS ARE INDICATIVE OF GROUNDFORM ONLY.

NO INVESTIGATION OF UNDERGROUND SERVICES HAS BEEN MADE. ALL RELEVANT AUTHORITIES SHOULD BE NOTIFIED PRIOR TO ANY EXCAVATION ON OR NEAR THE SITE.

STRUCTURES AND FEATURES SHOWN ON THIS PLAN ARE REPRESENTED AS INDICATIVE ONLY AND HAVE NOT BEEN LOCATED OR SHOWN FOR DESIGN OR CONSTRUCTION PURPOSES.

Site Masterplan Concept

Drawing No. LS1

Bastion Point, Mallacoota - Boat Launching Facility & Carpark

Landscape Architecture & Urban Design
World Trade Centre
3rd Floor, Yarra Tower
18-38 Siddeley Street
Docklands Victoria 3005
Telephone 61-3 9696 8011
Facsimile 61-3 9696 8022

Project No. 0086938 LS1a
Date: June 2008

ERM
ENVIRONMENTAL RESOURCES MANAGEMENT AUSTRALIA PTY LTD